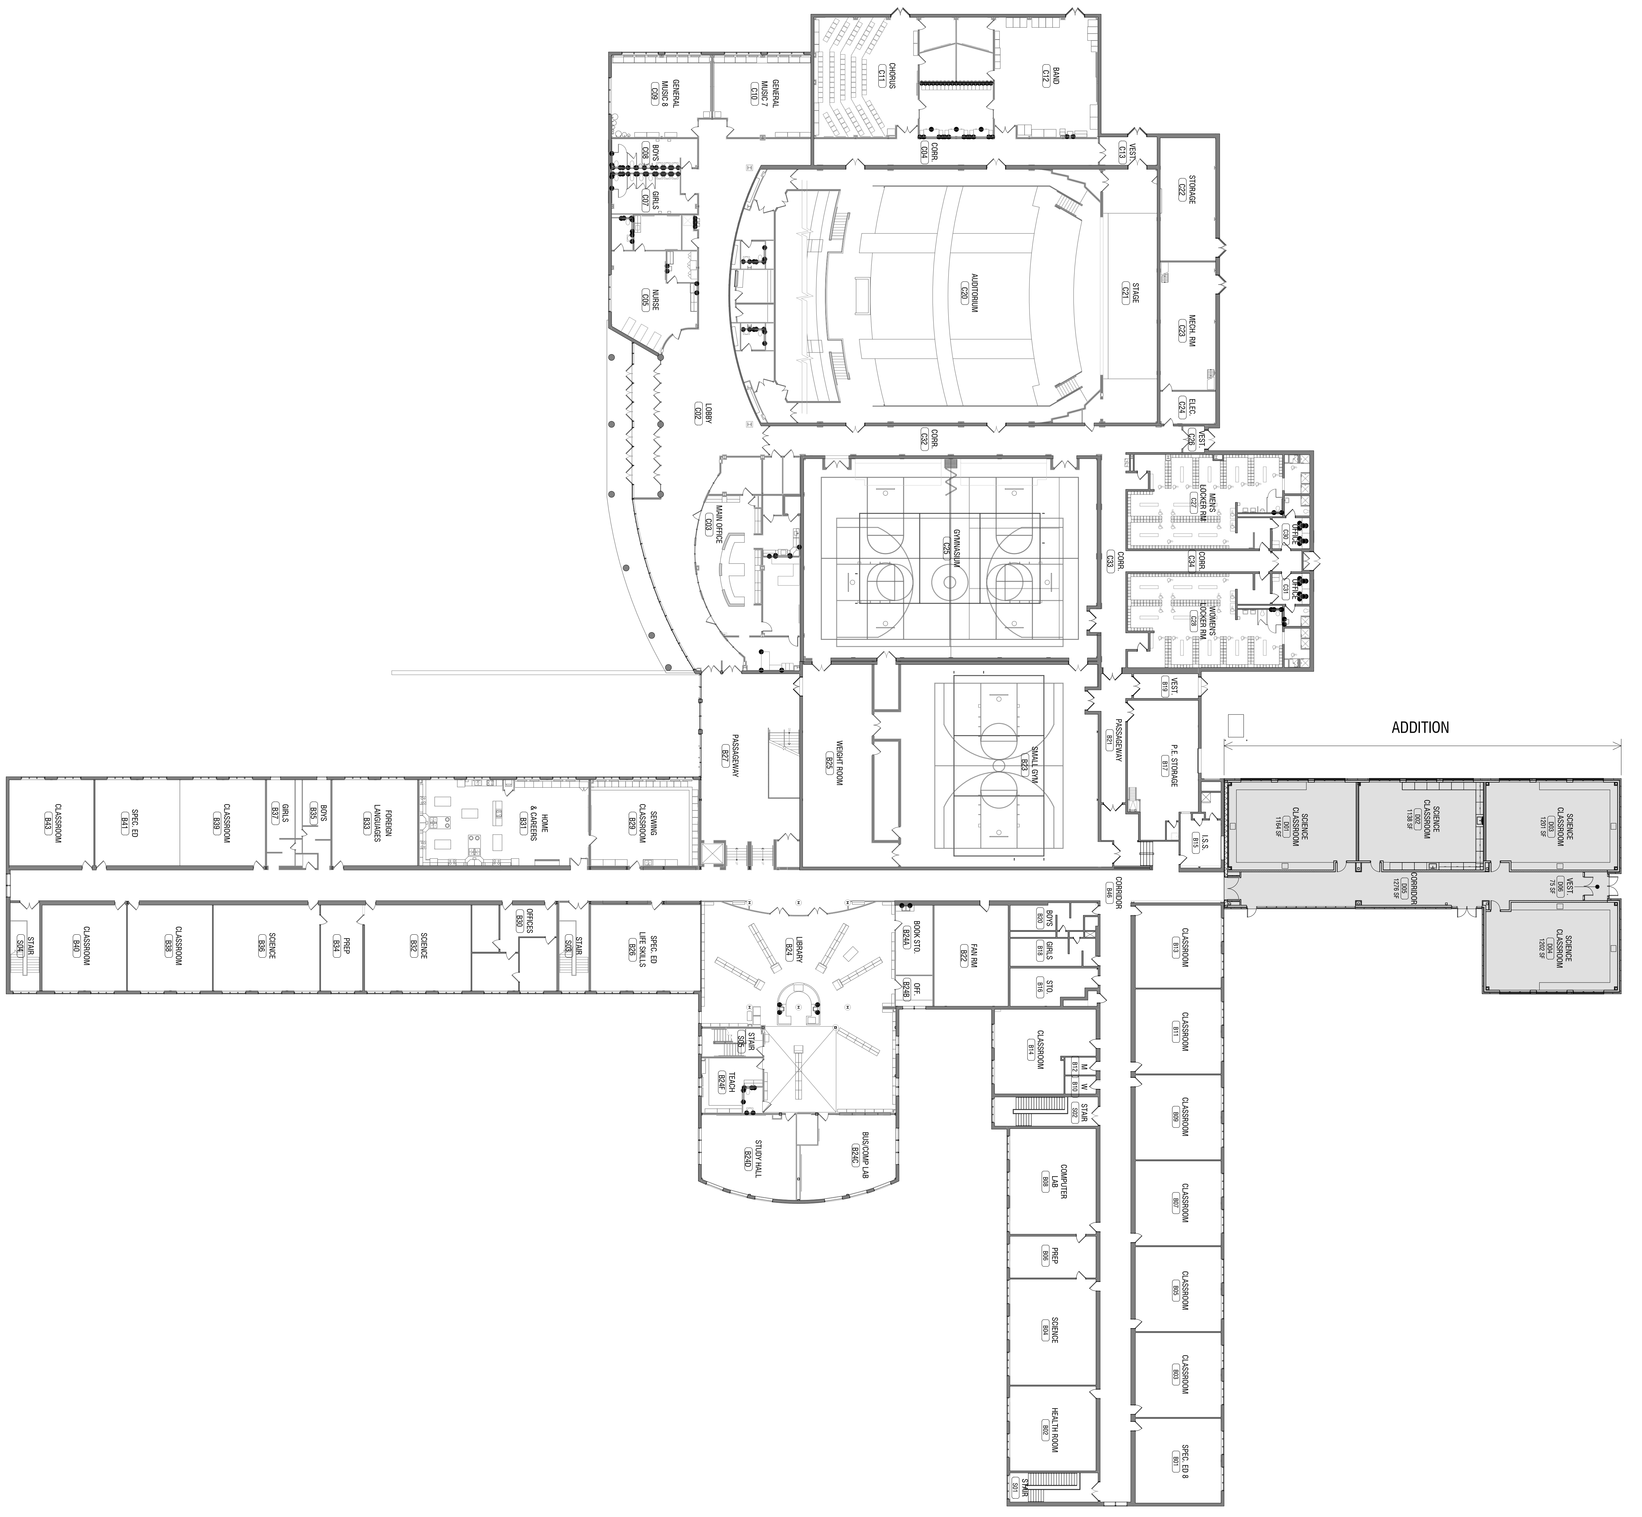
ADDITION
GENERAL MUSIC 6 C09
GENERAL MUSIC 7 C10
CHORUS C11
BAND C12
VEST. C13
CORR. C14
STORAGE C22
MECH. RM C23
ELEC. C24
VEST. C25
STAGE C21
AUDITORIUM C20
NURSE C05
BOYS C06
GIRLS C07
LOBBY C02
CORR. C32
MAIN OFFICE C03
GYMNASIUM C02
MENS LOCKER RM C42
WOMENS LOCKER RM C41
CORR. C43
CORR. C44
VEST. B13
P.E. STORAGE B17
PASSAGEWAY B81
SMALL GYM B83
WEIGHT ROOM B85
PASSAGEWAY B82
I.S.S. B15
SCIENCE CLASSROOM C60 1201 SF
SCIENCE CLASSROOM C61 1194 SF
SCIENCE CLASSROOM C62 1136 SF
CORRIDOR C63 1270 SF
VEST. C64 75 SF
SCIENCE CLASSROOM C65 1202 SF
CLASSROOM B43
SPEC. ED B41
CLASSROOM B39
GIRLS B37
BOYS B35
FOREIGN LANGUAGES B33
HOME & CAREERS B31
SEWING CLASSROOM B29
CORRIDOR B46
STAIR B38
CLASSROOM B40
CLASSROOM B38
SCIENCE B36
PREP B34
SCIENCE B32
OFFICES B30
STAIR B28
SPEC. ED LIFE SKILLS B26
LIBRARY B24
STAIR B36
TEACH B240
STUDY HALL B260
BUS/COMP LAB B242
BOOK STO. B244
OFF. B248
FAN RM B22
BOYS B20
GIRLS B18
STO. B16
CLASSROOM B14
TL W B10
STAIR B12
COMPUTER LAB B8
PREP B6
SCIENCE B4
HEALTH ROOM B2
STAIR B0
CLASSROOM B13
CLASSROOM B11
CLASSROOM B09
CLASSROOM B07
CLASSROOM B05
CLASSROOM B03
SPEC. ED B0